Door Guide Prep & Sizing Info

RACO Slider Wood Doors

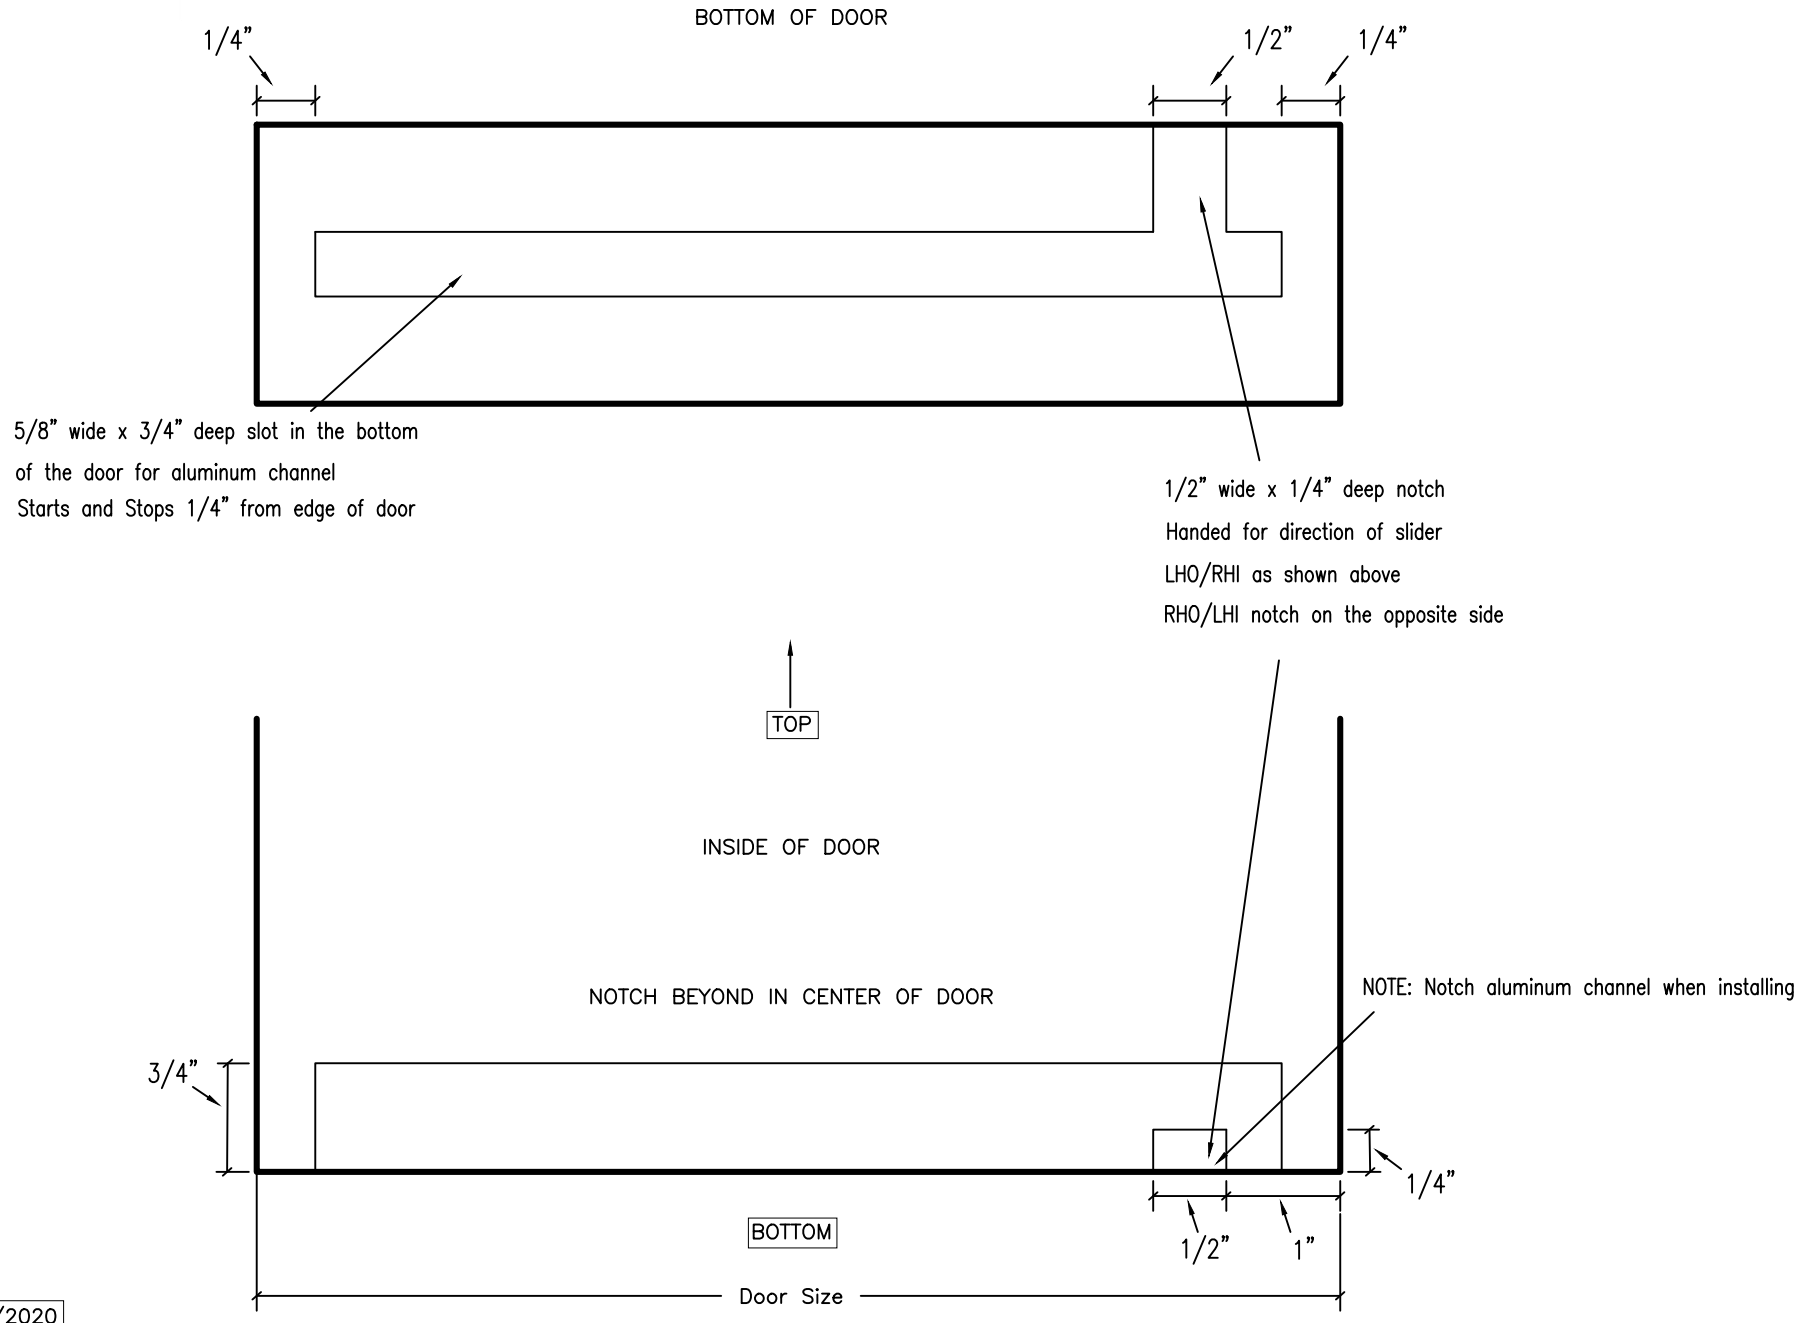

Revised 4/8/2020

RACO INTERIORS

Sliding Wood Door Aluminum

U–Channel

MILL FINISH WITH 0.062 WALLS

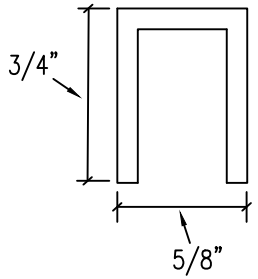

LENGTH = ACTUAL DOOR WIDTH – 1/2"

SIZING WOOD DOOR FOR SLIDER FRAMES – OFFSET SLIDERS:

Door Width = frame opening + 3/8" + frame profile = NET DOOR WIDTH

Door Height = overall frame height – 2–1/8" + 3/16" – Undercut = NET DOOR HEIGHT

SIZING WOOD DOOR FOR SLIDER FRAMES – FLUSH SLIDERS:

Door Width = frame opening – 3/8" + frame profile = NET DOOR WIDTH

Door Height = overall frame height – 2–1/8" + 3/16" – Undercut = NET DOOR HEIGHT

Revised 4/8/2020